



JUGOISTOČNO PROČELJE mj 1:100
zgrada oznake Brdovec 1

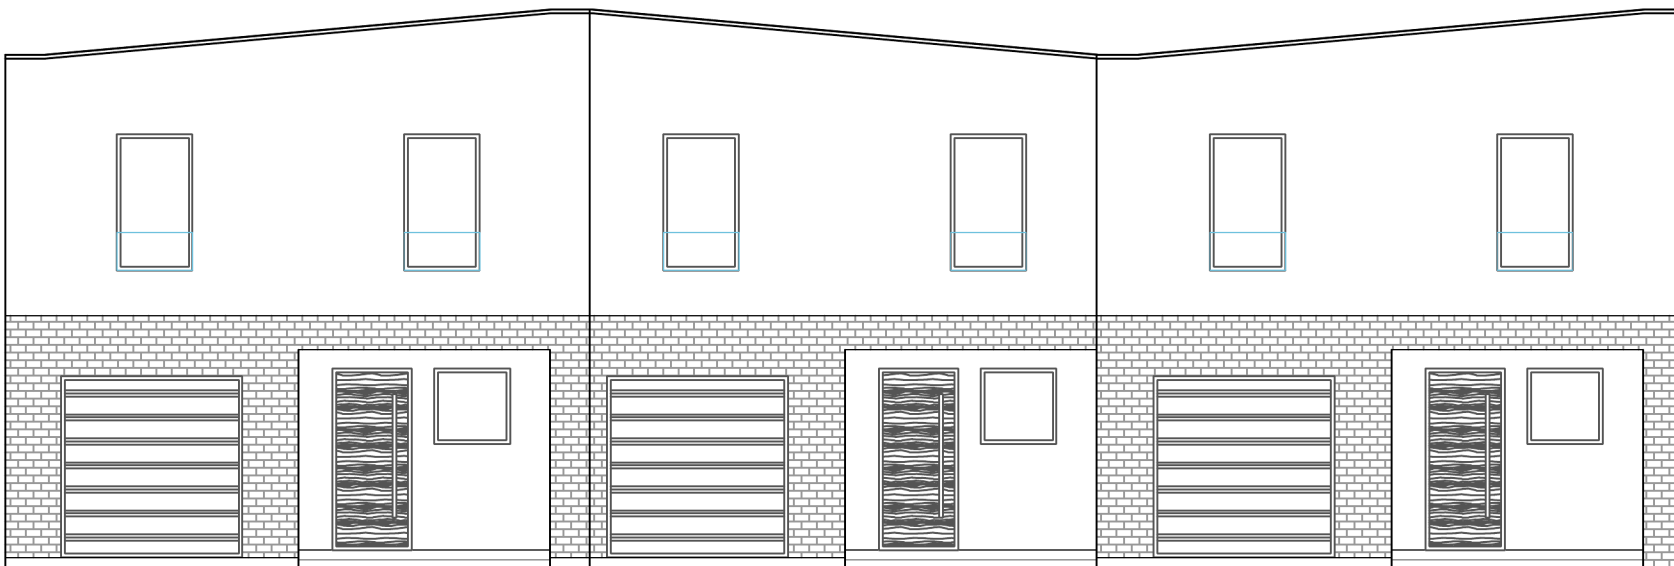

SJEVEROZAPADNO PROČELJE mj 1:100
zgrada oznake Brdovec 1



TLOCRT PRIZEMLJA mj 1:100 zgrada oznake Brdovec 1

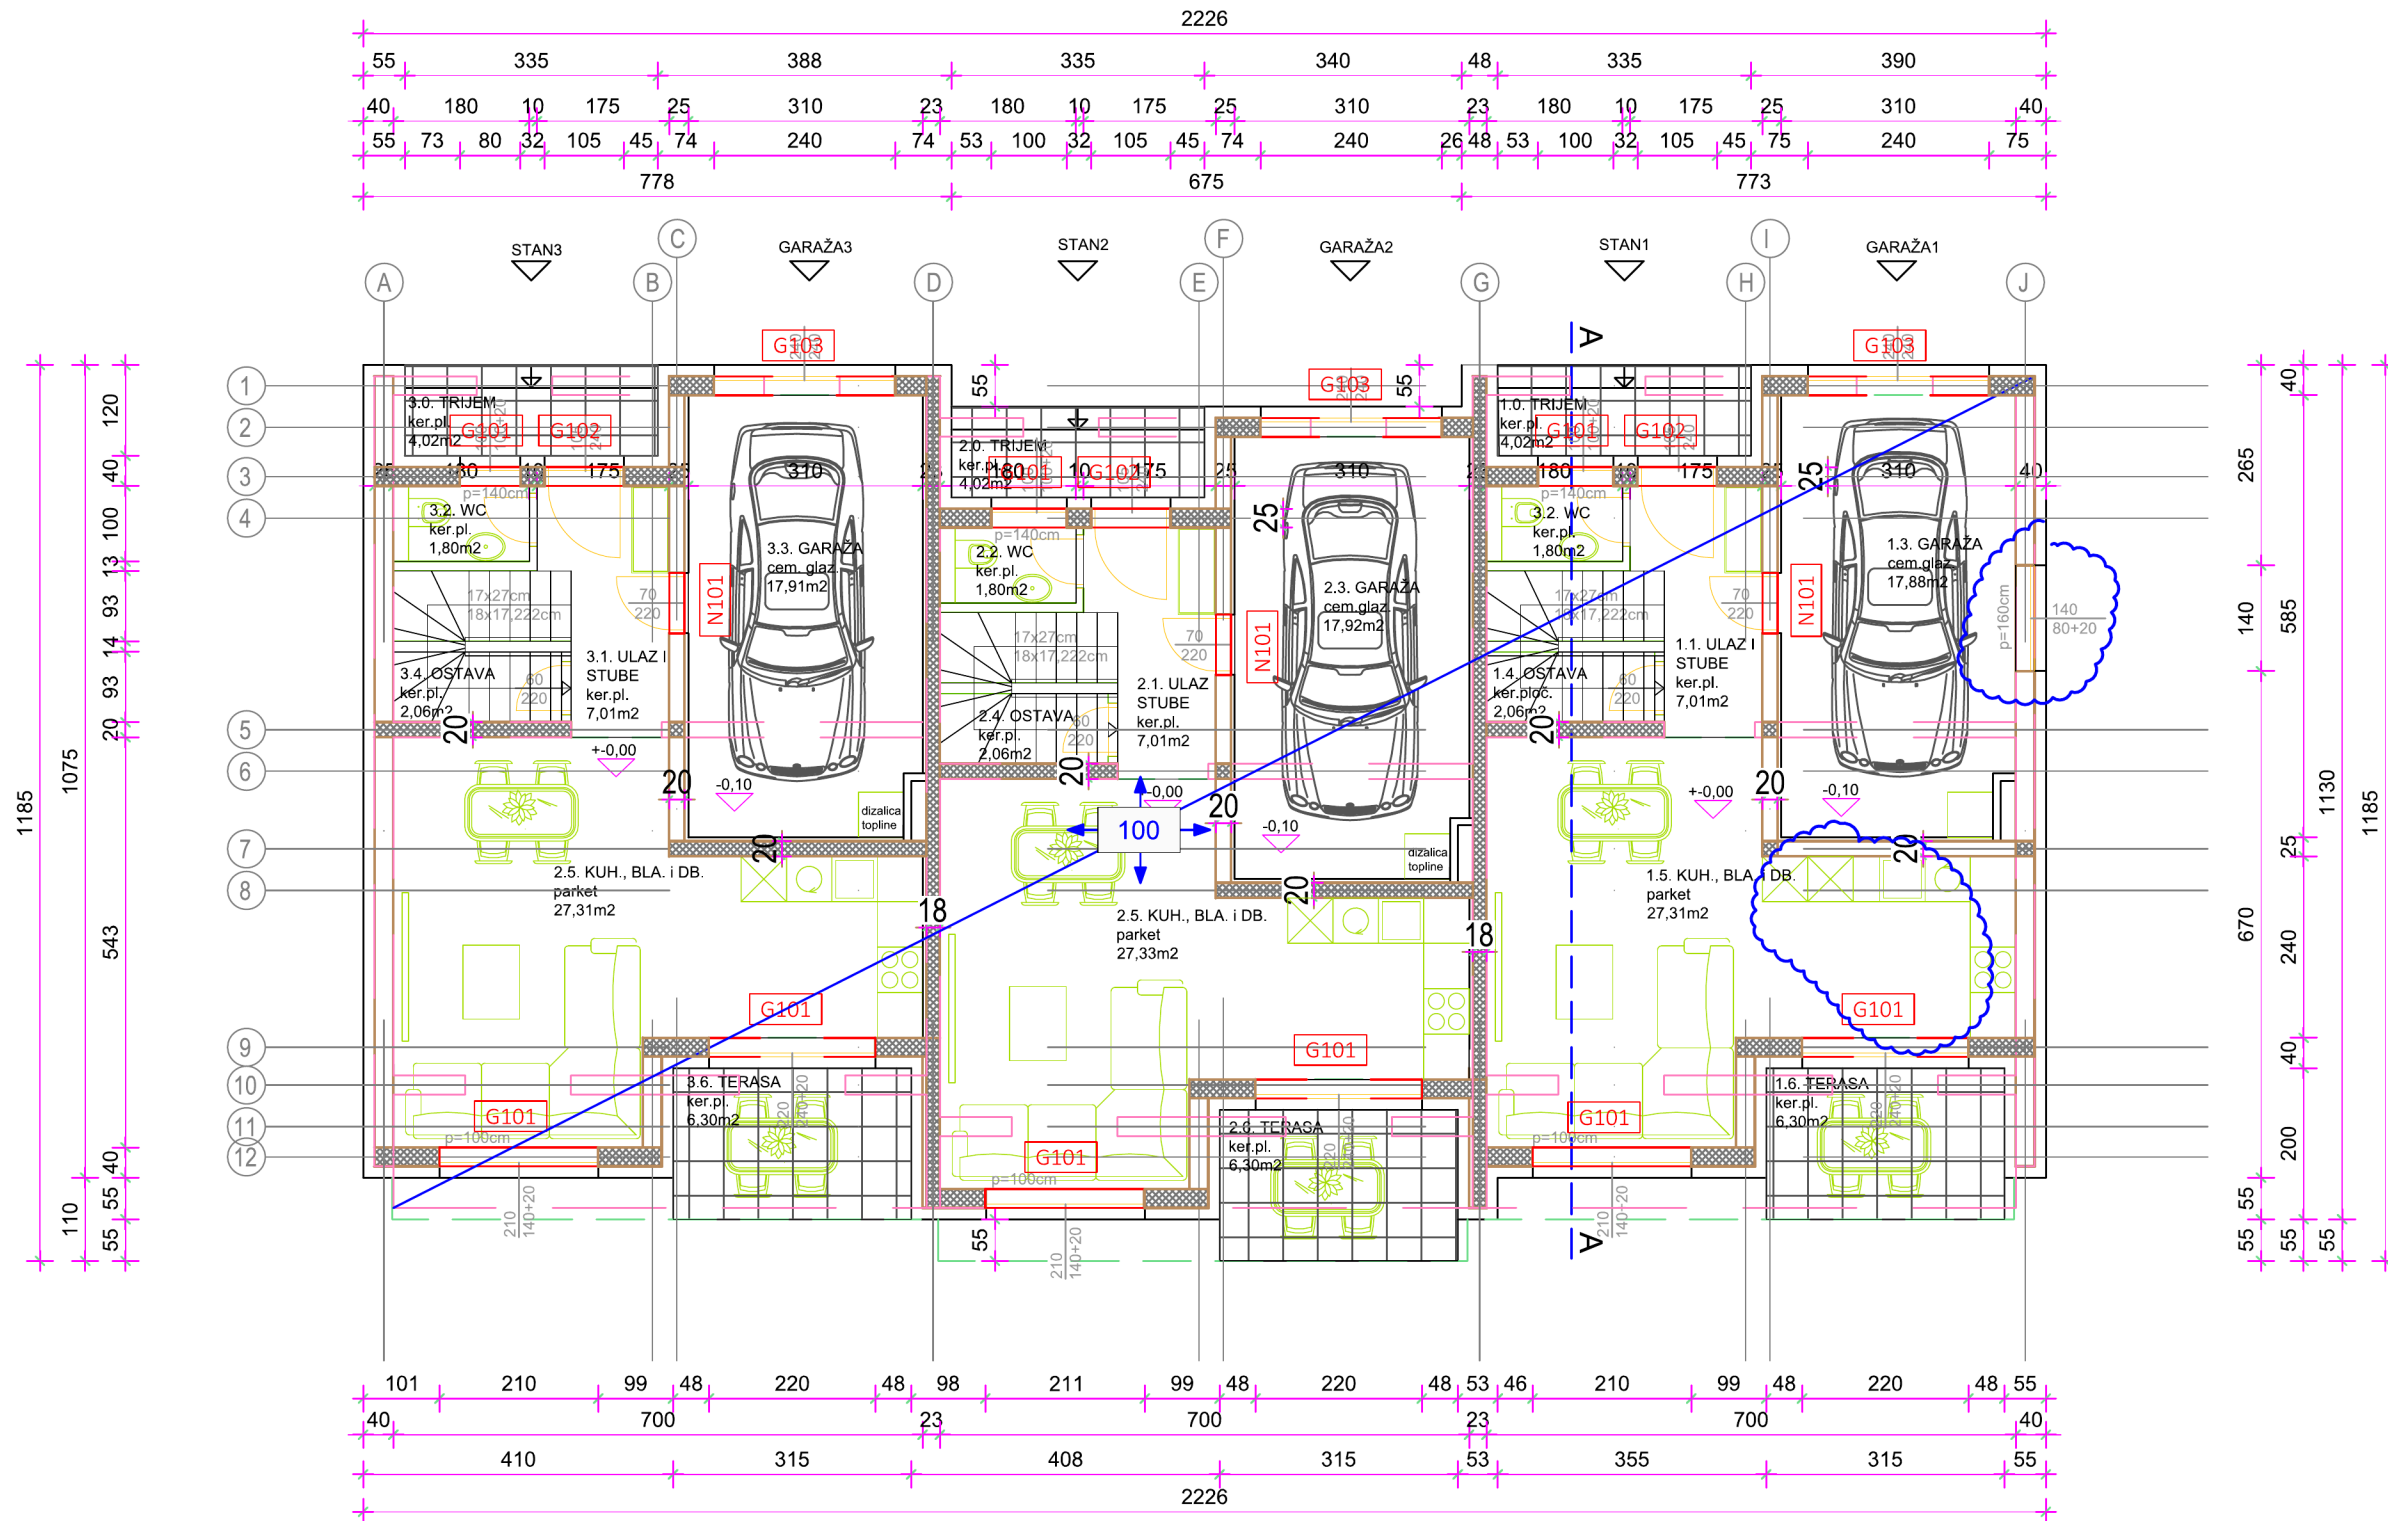

TLOCRT KATA mj 1:100
zgrada oznake Brdovec 1

